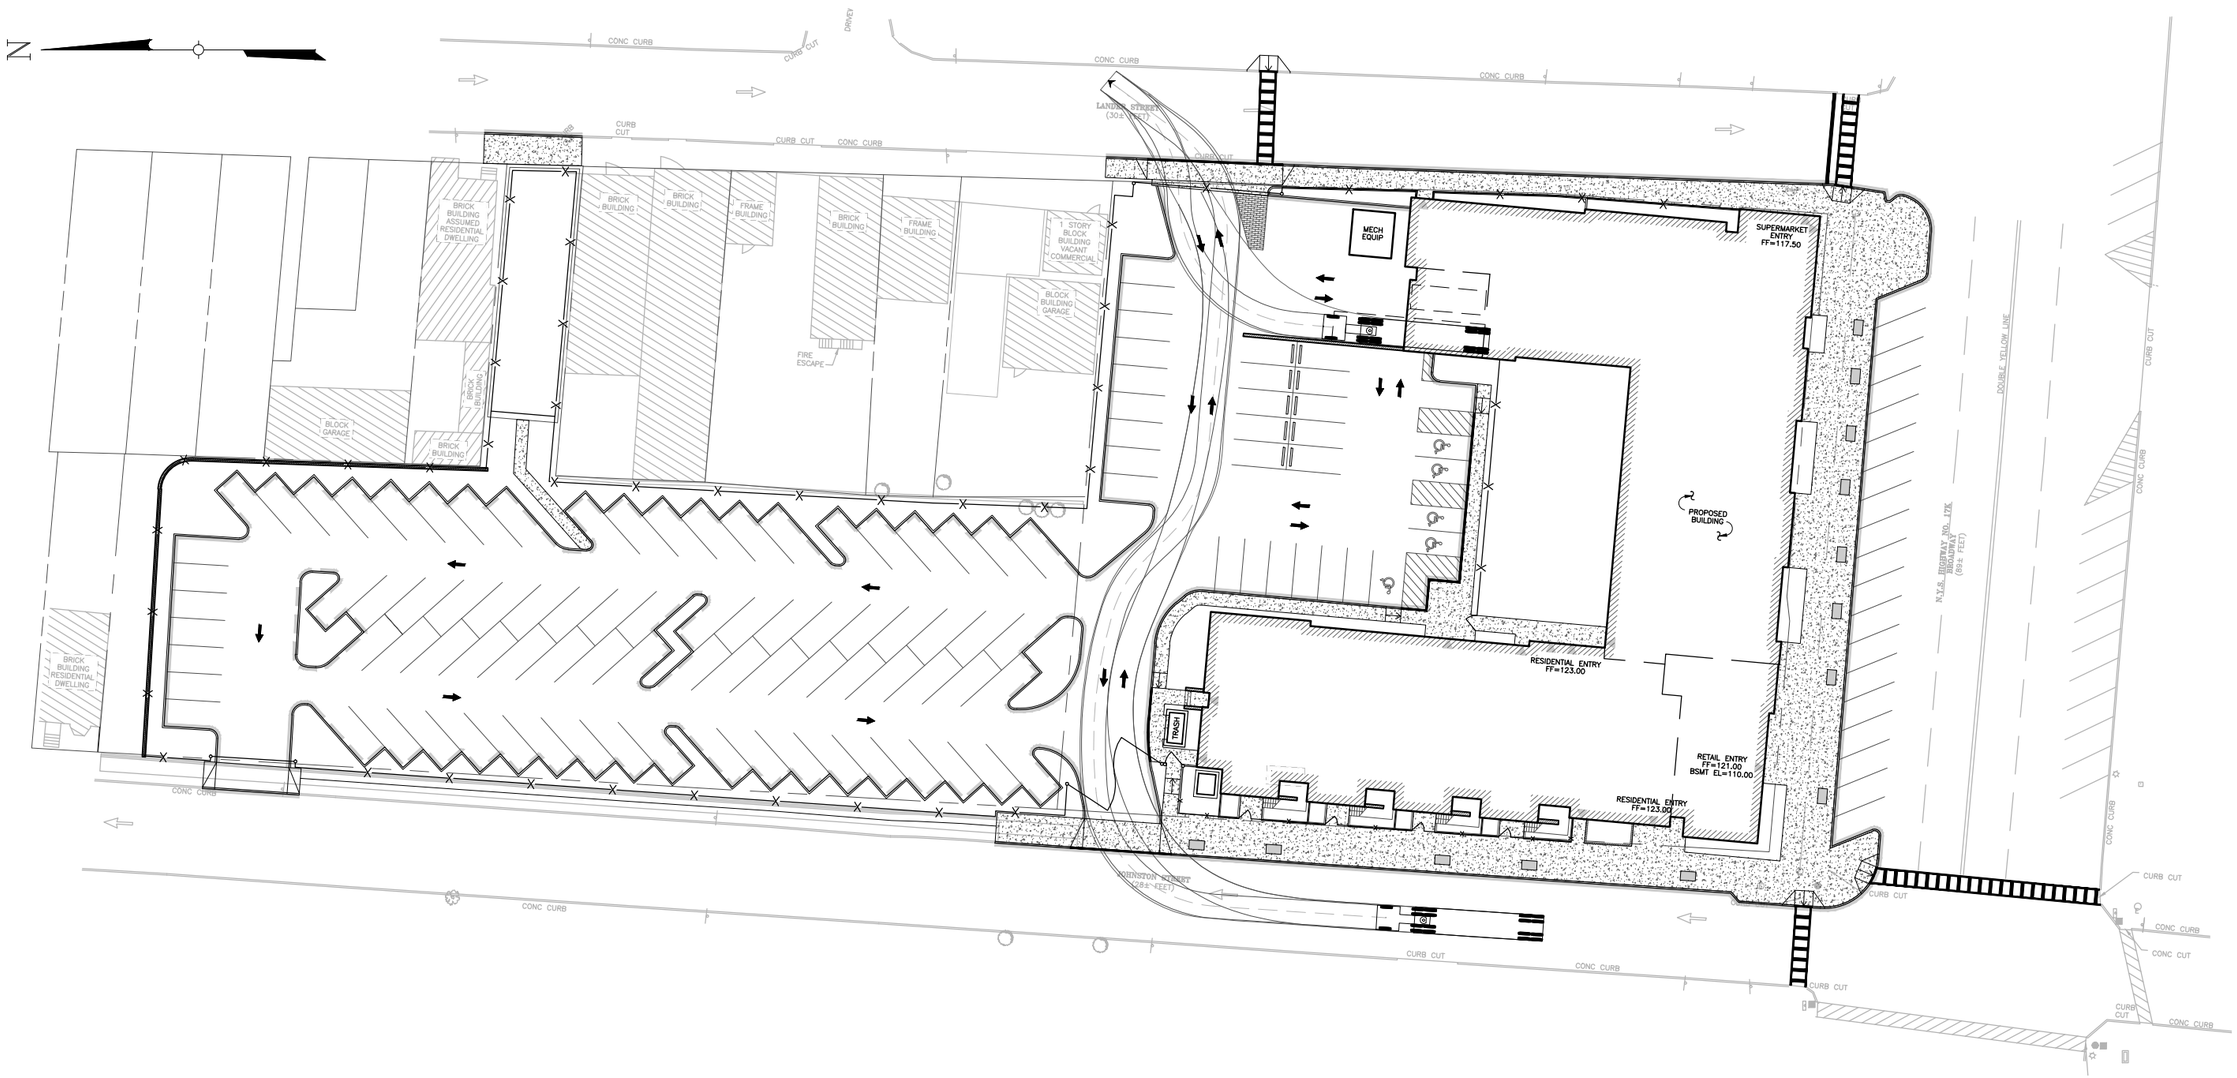

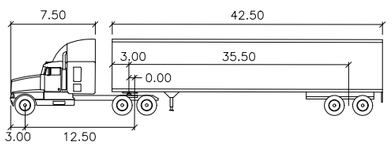

WB-50 feet

Tractor Width	: 8.00	Lock to Lock Time	: 6.00
Trailer Width	: 8.50	Steering Angle	: 17.70
Tractor Track	: 8.00	Articulating Angle	: 70.00
Trailer Track	: 8.50		

TECTONIC

- PLANNING
- ENGINEERING
- SURVEYING
- CONSTRUCTION MANAGEMENT

TECTONIC Engineering & Surveying Consultants P.C.
P.O. Box 37, 70 Pleasant Hill Road
Mountainville, NY 10953
Phone: (845) 534-5959
Fax: (845) 534-5999
www.tectonicengineering.com

WB50 CIRCULATION EXHIBIT (1 OF 5)

MID-BROADWAY REDEVELOPMENT
CITY OF NEWBURGH
ORANGE COUNTY, NEW YORK

Date	Work Order	Drawing No.	Rev
04/19/2016	6660.01	EXHIBIT 1	2
Scale 1" = 50'			

F:\Mountainville\Civ\6660\6660-01\Dwg\MT-CV-666001-EXHIBITS.dwg, 4/19/2016 10:50:49 AM, 1:1

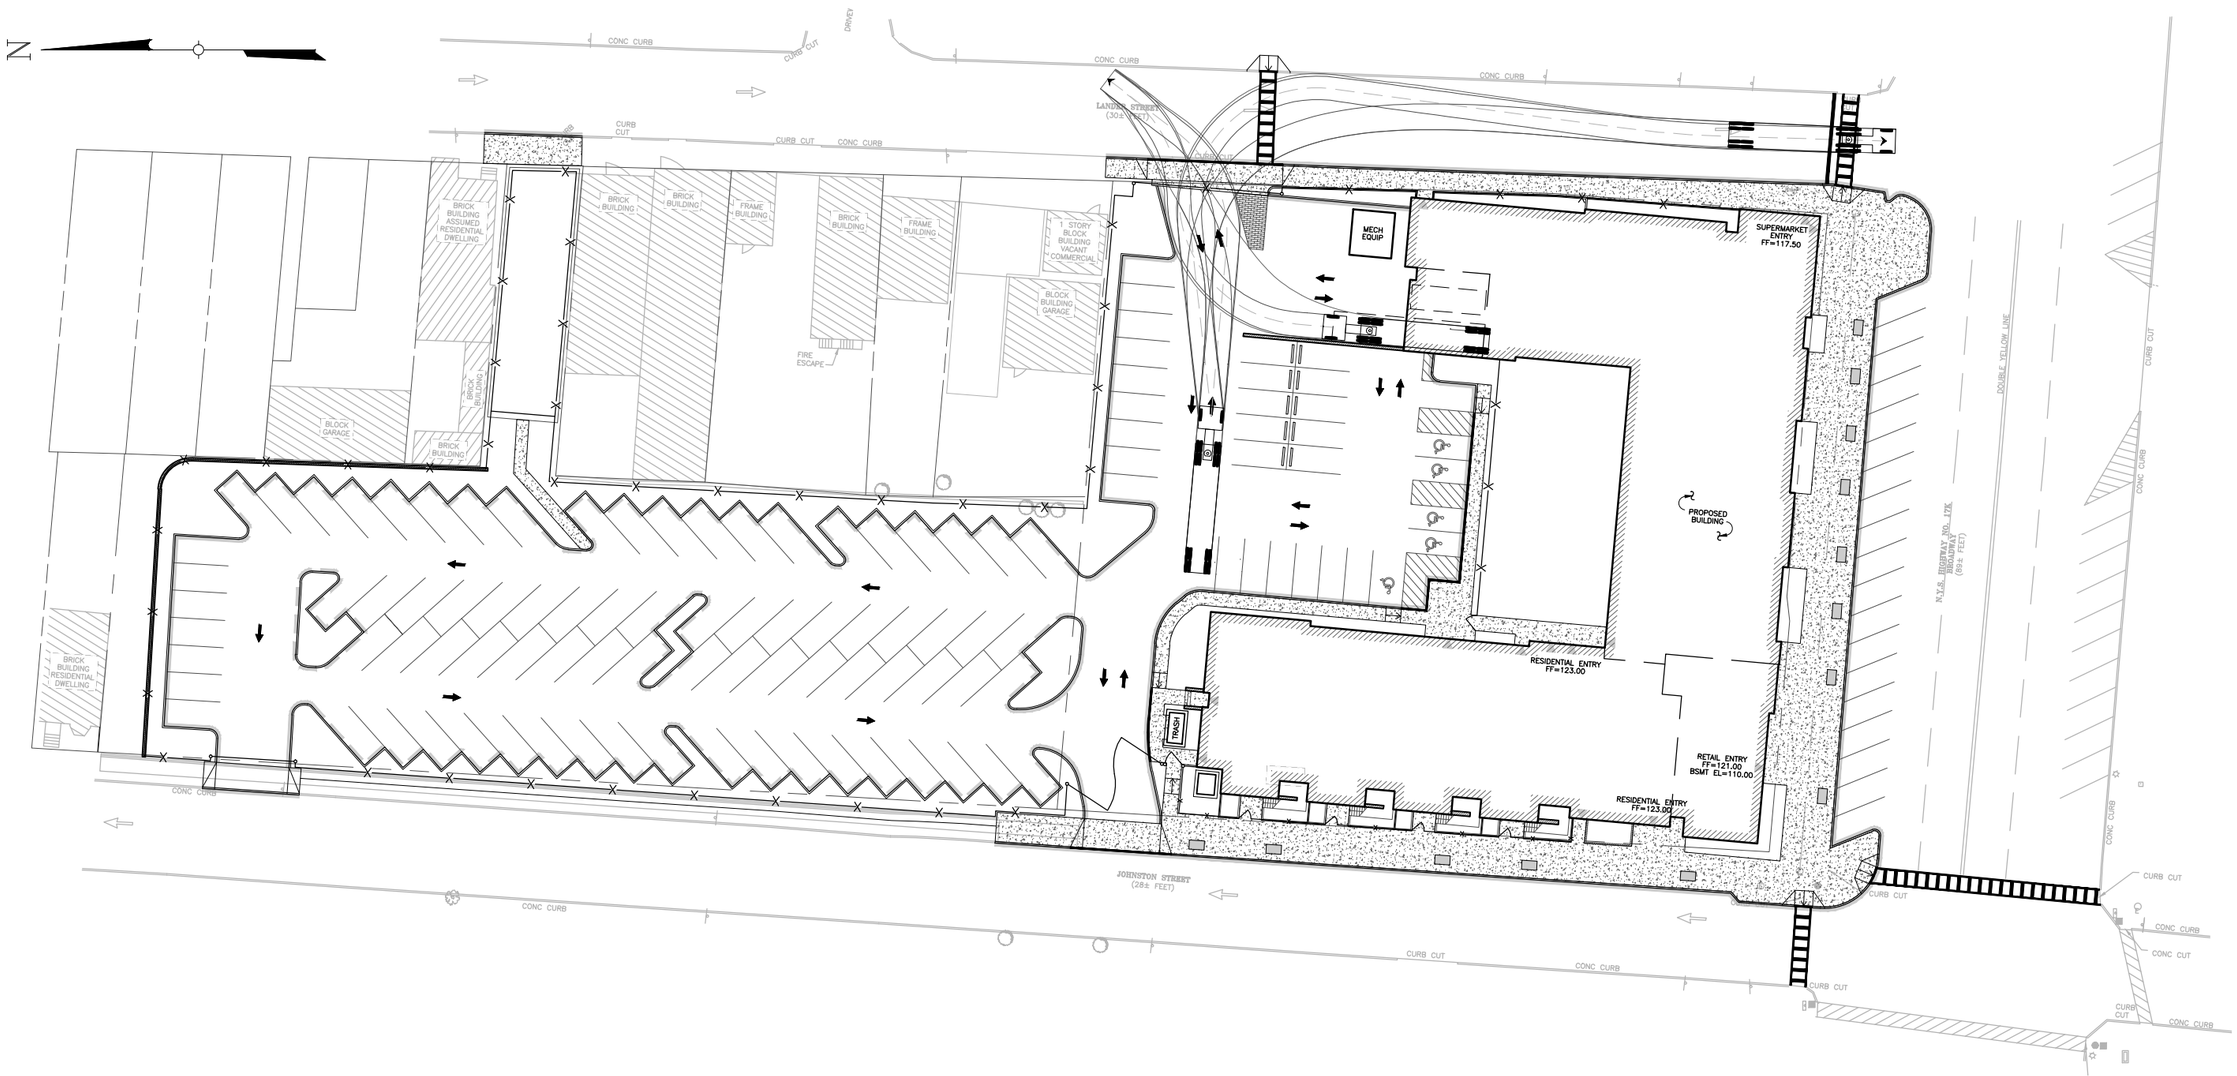

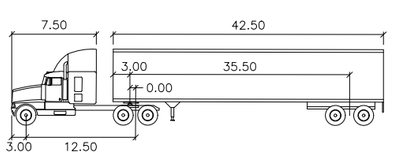

WB-50 feet

Tractor Width	: 8.00	Lock to Lock Time	: 6.00
Trailer Width	: 8.50	Steering Angle	: 17.70
Tractor Track	: 8.00	Articulating Angle	: 70.00
Trailer Track	: 8.50		

TECTONIC

- PLANNING
- ENGINEERING
- SURVEYING
- CONSTRUCTION MANAGEMENT

TECTONIC Engineering & Surveying Consultants P.C. Phone: (845) 534-5959
P.O. Box 37, 70 Pleasant Hill Road Fax: (845) 534-5999
Mountainville, NY 10953 www.tectonicengineering.com

WB50 CIRCULATION EXHIBIT (2 OF 5)

MID-BROADWAY REDEVELOPMENT
CITY OF NEWBURGH
ORANGE COUNTY, NEW YORK

Date	Work Order	Drawing No.	Rev
04/19/2016	6660.01	EXHIBIT 2	2
Scale 1" = 50'			

F:\Mountainville\Civ\6660\6660-01\Dwg\MT-CV-666001-EXHIBITS.dwg, 4/19/2016 10:50:53 AM, 1:1

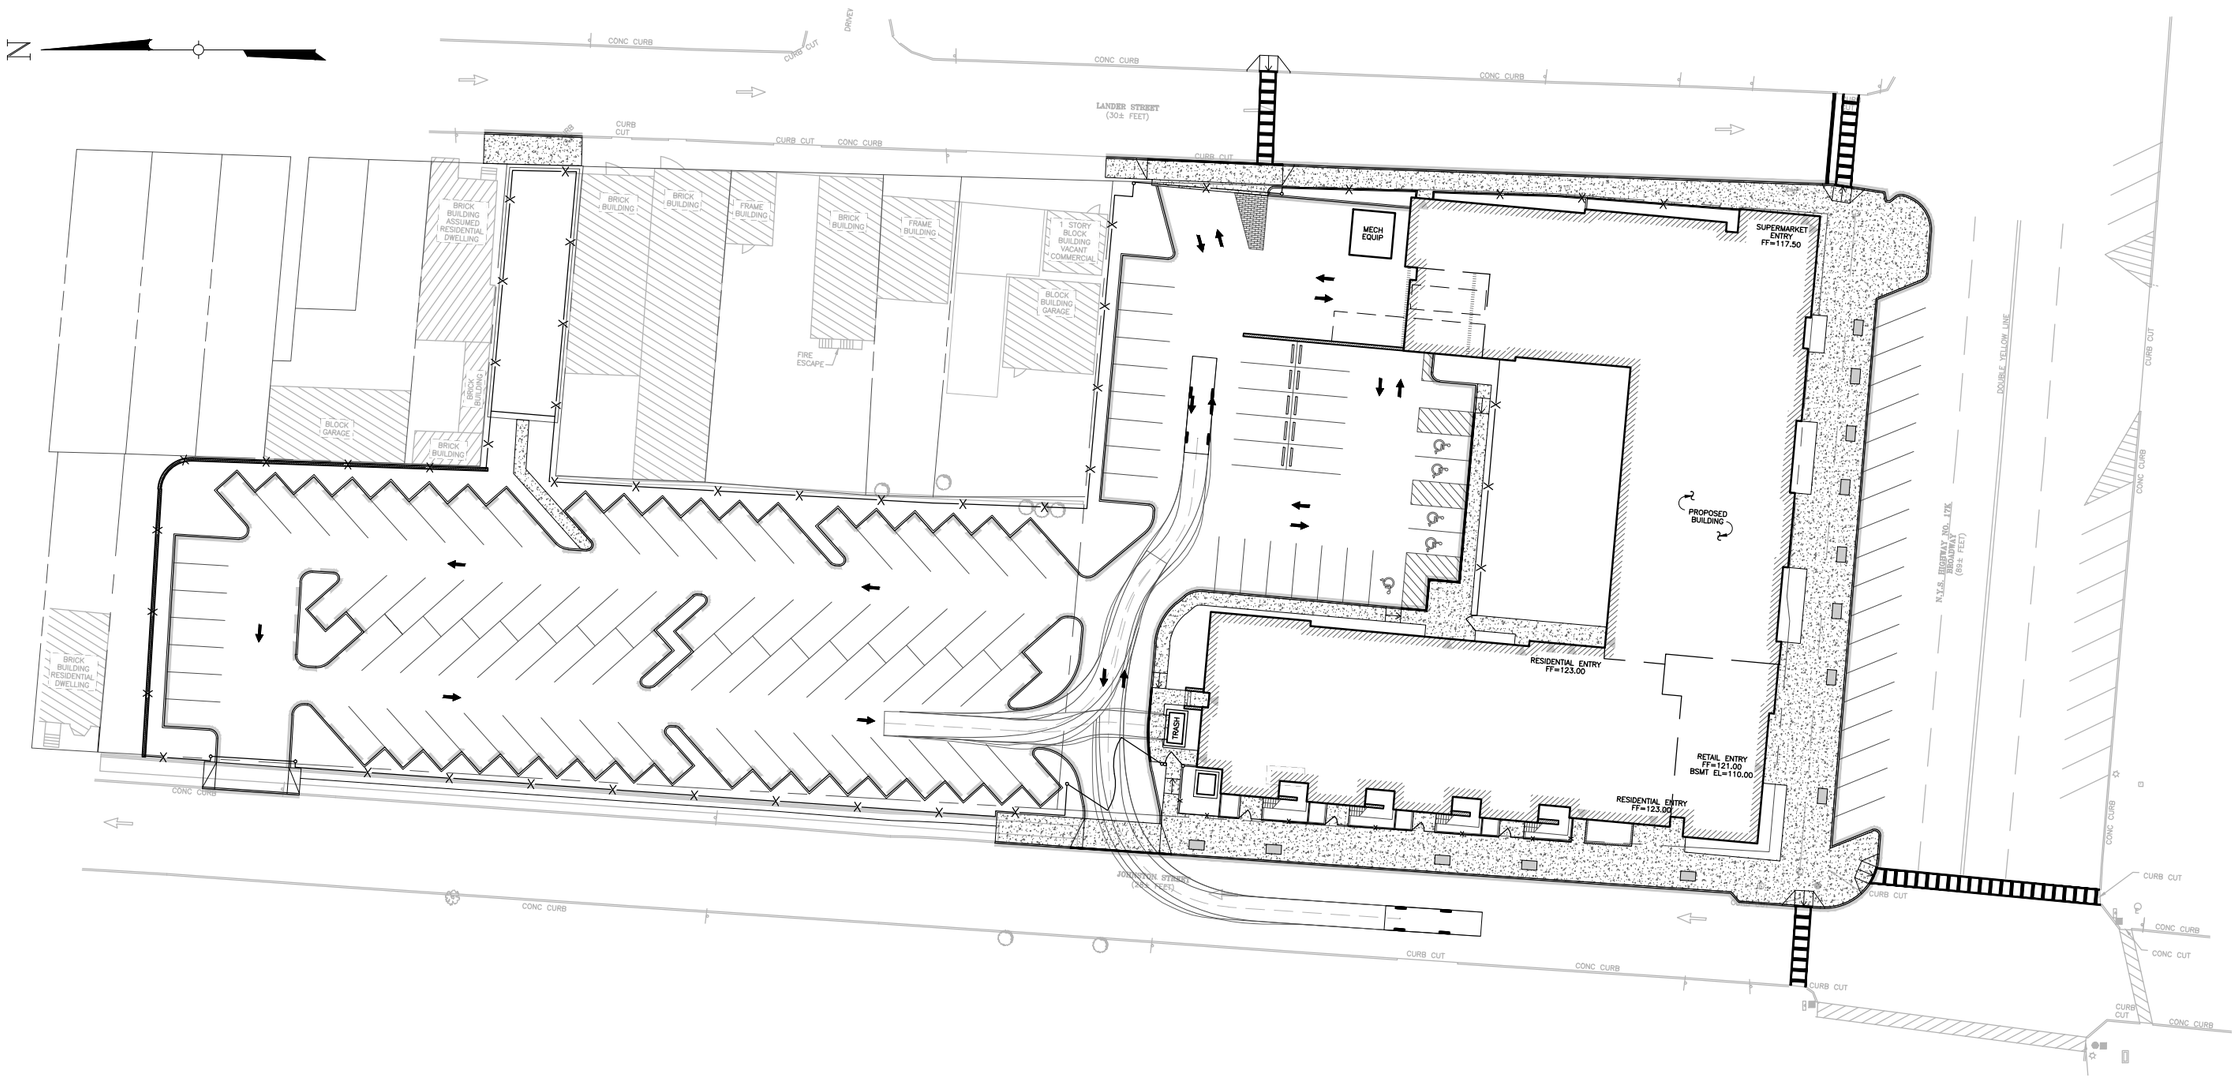

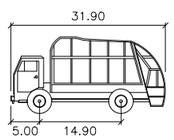

HEIL HPH-D-23 feet

Width	: 8.00
Track	: 8.00
Lock to Lock Time	: 6.00
Steering Angle	: 30.00

TECTONIC

- *PLANNING*
- *ENGINEERING*
- *SURVEYING*
- *CONSTRUCTION MANAGEMENT*

TECTONIC Engineering & Surveying Consultants P.C.
P.O. Box 37, 70 Pleasant Hill Road
Mountainville, NY 10953
Phone: (845) 534-5959
Fax: (845) 534-5999
www.tectonicengineering.com

GARBAGE TRUCK CIRCULATION EXHIBIT (3 OF 5)

MID-BROADWAY REDEVELOPMENT
CITY OF NEWBURGH
ORANGE COUNTY, NEW YORK

Date	Work Order	Drawing No.	Rev
04/19/2016	6660.01	EXHIBIT 3	2
Scale: 1" = 50'			

F:\Mountainville\Civ\6660\6660-01\Dwg\MT-CV-666001-EXHIBITS.dwg, 4/19/2016 10:50:58 AM, 1:1

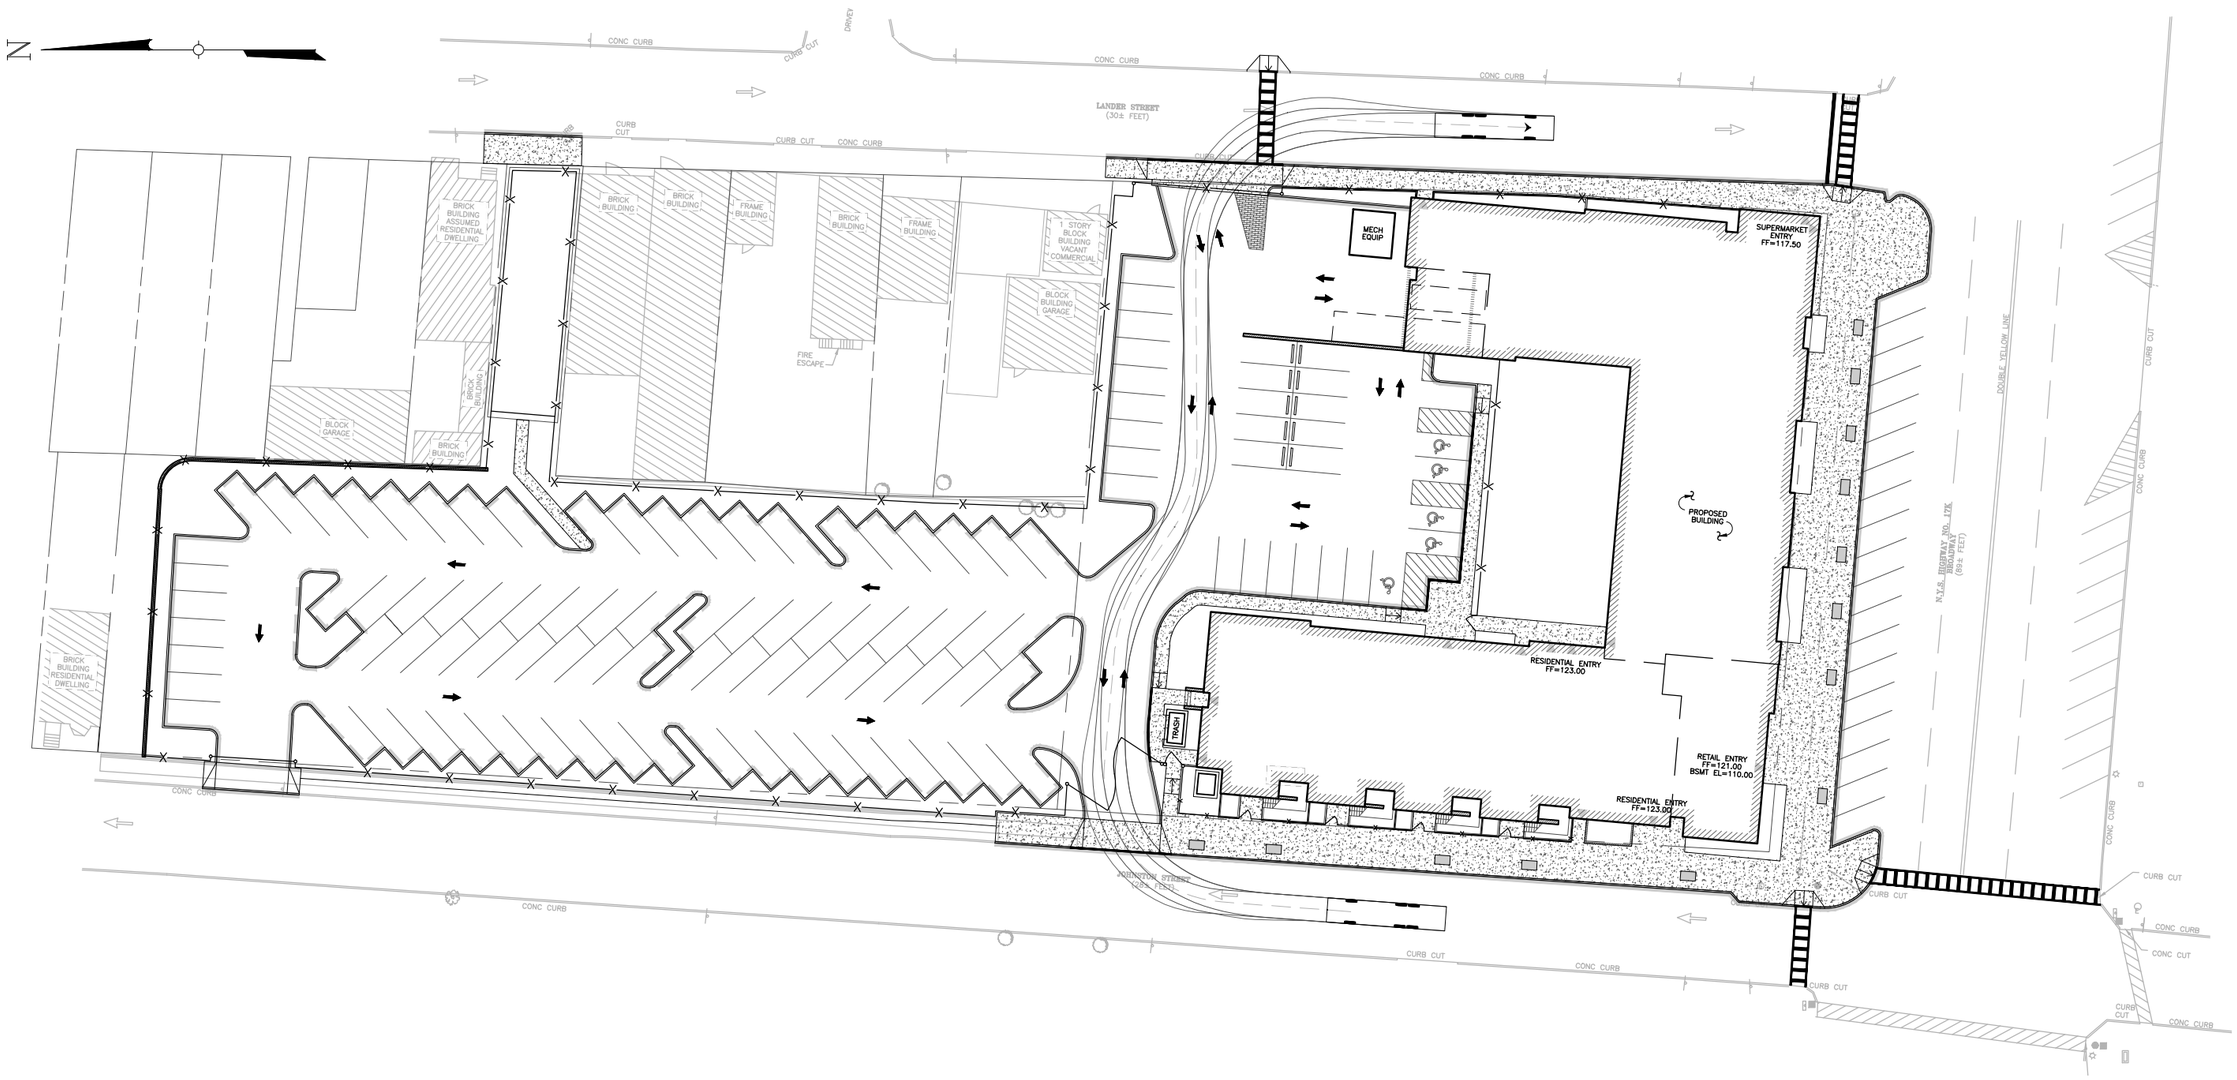

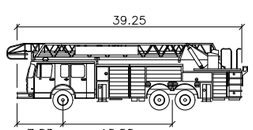

FIRE TRUCK feet

Width	: 8.00
Track	: 8.00
Lock to Lock Time	: 6.00
Steering Angle	: 28.00

TECTONIC

- PLANNING
- ENGINEERING
- SURVEYING
- CONSTRUCTION MANAGEMENT

TECTONIC Engineering & Surveying Consultants P.C.
P.O. Box 37, 70 Pleasant Hill Road
Mountainville, NY 10953
Phone: (845) 534-5959
Fax: (845) 534-5999
www.tectonicengineering.com

FIRE TRUCK CIRCULATION EXHIBIT (4 OF 5)

MID-BROADWAY REDEVELOPMENT
CITY OF NEWBURGH
ORANGE COUNTY, NEW YORK

Date	Work Order	Drawing No.	Rev
04/19/2016	6660.01	EXHIBIT 4	2
Scale 1" = 50'			

F:\Mountainville\Civ\6660\6660-01\Dwg\MT-CV-666001-EXHIBITS.dwg, 4/19/2016 10:51:03 AM, 1:1

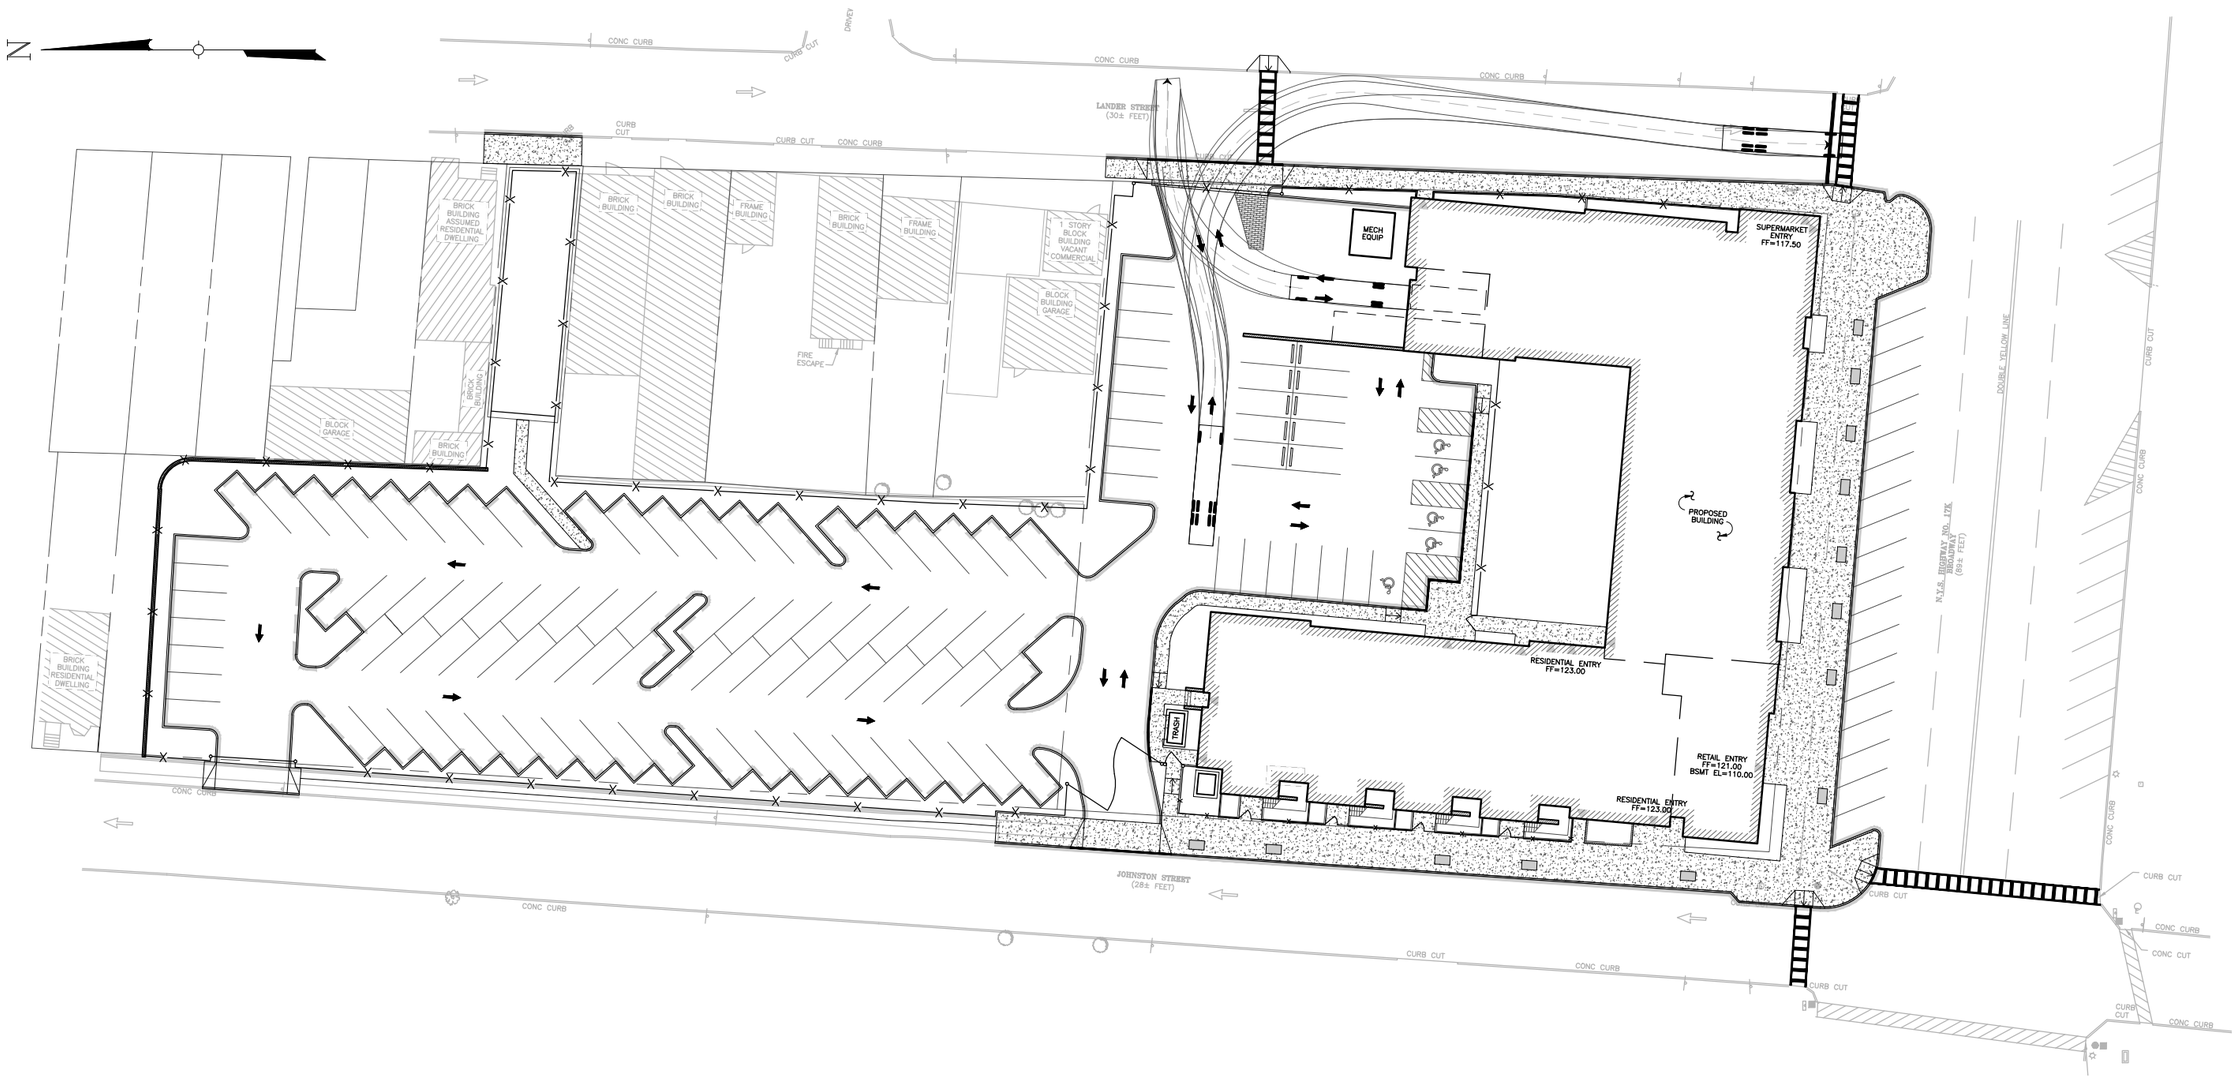

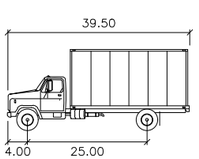

SU-40 feet

Width	: 8.00
Track	: 8.00
Lock to Lock Time	: 6.00
Steering Angle	: 31.80

TECTONIC

- PLANNING
- ENGINEERING
- SURVEYING
- CONSTRUCTION MANAGEMENT

TECTONIC Engineering & Surveying Consultants P.C.
P.O. Box 37, 70 Pleasant Hill Road
Mountainville, NY 10953
Phone: (845) 534-5959
Fax: (845) 534-5999
www.tectonicengineering.com

SU40 CIRCULATION EXHIBIT (5 OF 5)

MID-BROADWAY REDEVELOPMENT
CITY OF NEWBURGH
ORANGE COUNTY, NEW YORK

Date	Work Order	Drawing No.	Rev
04/19/2016	6660.01	EXHIBIT 5	2
Scale 1" = 50'			

F:\Mountainville\Civ\6660\6660-01\Dwg\MT-CV-666001-EXHIBITS.dwg, 4/19/2016 10:51:08 AM, 1:1